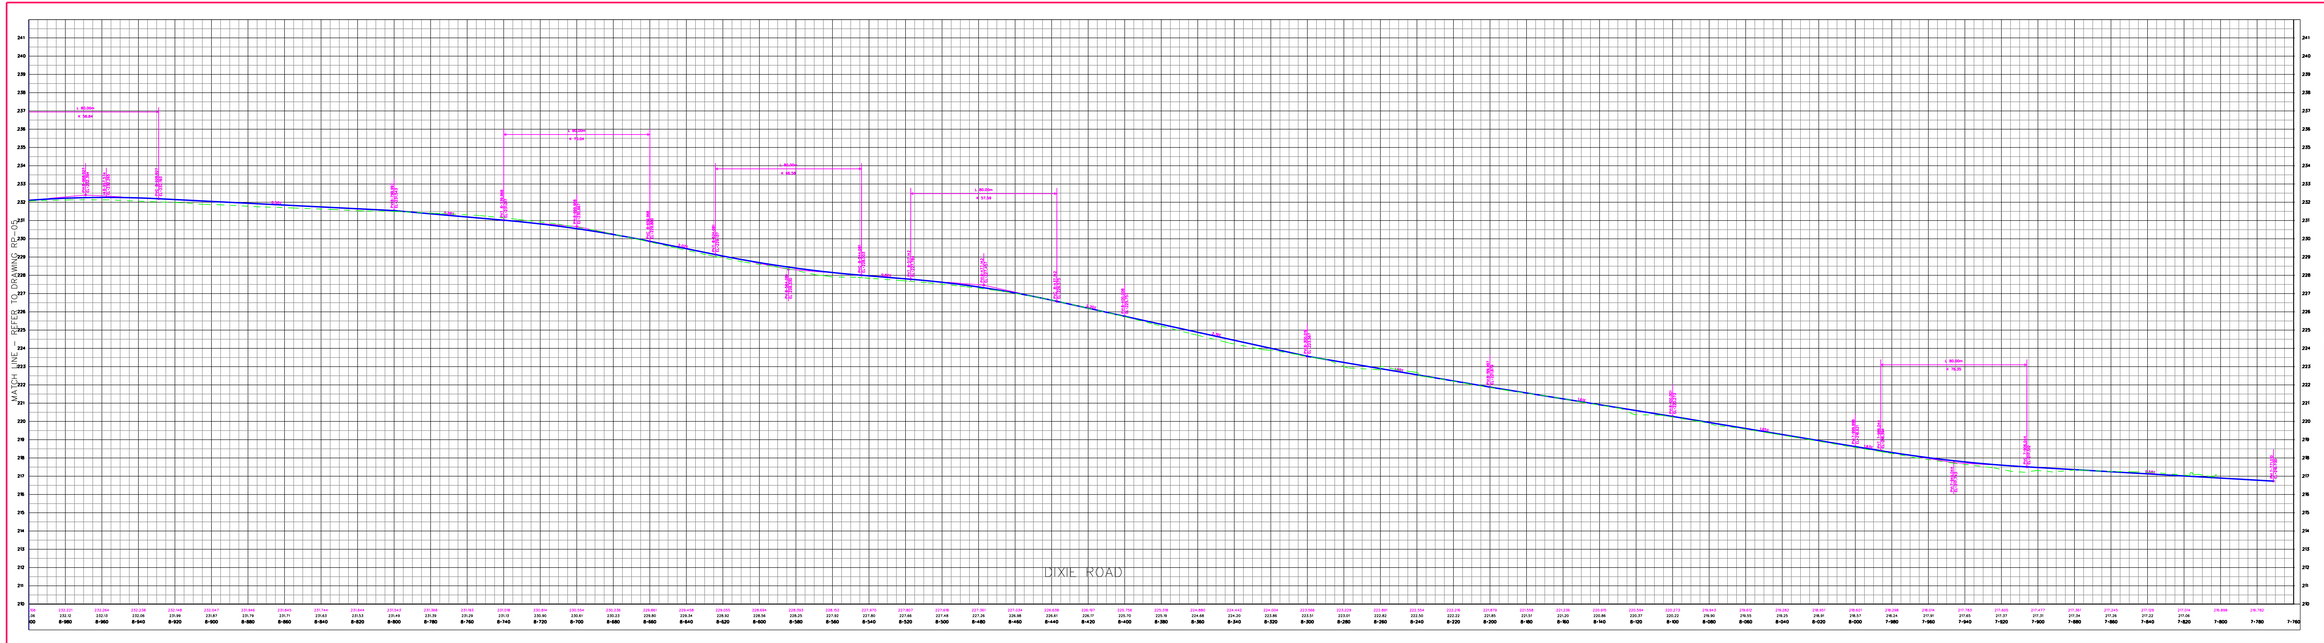

LEGEND

AECOM

AECOM Canada Ltd.
300-300 Town Centre Blvd, Markham, ON L3R 5Z6
T905.477.8450 F905.477.1456

CLIENT:

Region of Peel
Working for you

PROJECT:

DIXIE ROAD
(HILLSIDE DRIVE
- LASCELLES BLVD)

DRAWING:

PRELIMINARY
COMBINATION ALTERNATIVE -
PREFERRED ALTERNATIVE

DRAWN BY:	CHECKED BY:	PROJECT No.:
A. Kok	T.Brown	60118562
DESIGNED BY:	APPROVED BY:	DRAWING No.
A. Kok	T.Brown	06
SCALE: 1:1000	DATE: May 2011	